THE BEARINGS SHOWN HEREON ARE BASE ON LIBER 12182 AND PAGE 0647

SCAN ME

SYMBOL LEGEND

MONUMENT FND	WIRE FENCE
U.P. / I.B. FND	GAS METER
U.P. / I.B. SET	WATER METER
SPOT ELEVATIONS	GAS VALVE
UTILITY POLE	WATER VALVE
GUY WIRE	TEST HOLE
UTILITY POLE W/LIGHT	TREE
LIGHT POLE	SHRUB
SIGN	BOLLARD
FIRE HYDRANT	METLAND FLAG
MANHOLE	D.C. DEPRESSED CURB
"A"-INLET	FE. FENCE
"B"-INLET	MAS. MASONRY
YARD INLET	PLAT. PLATFORM
YARD INLET	W.W. WINDOW WELL
A/C UNIT	B/W BAY WINDOW
ELECTRIC METER	C/E CELLAR ENTRANCE
PVC FENCE (PVC)	O/H OVERHANG
STOCKADE FENCE (STK)	R/O ROOF OVER
CHAIN LINK FENCE (CLF)	CANT. CANTILEVER
CROSS CUT	G.O.L. GENERALLY ON LINE
STAKE	O/L ON LINE

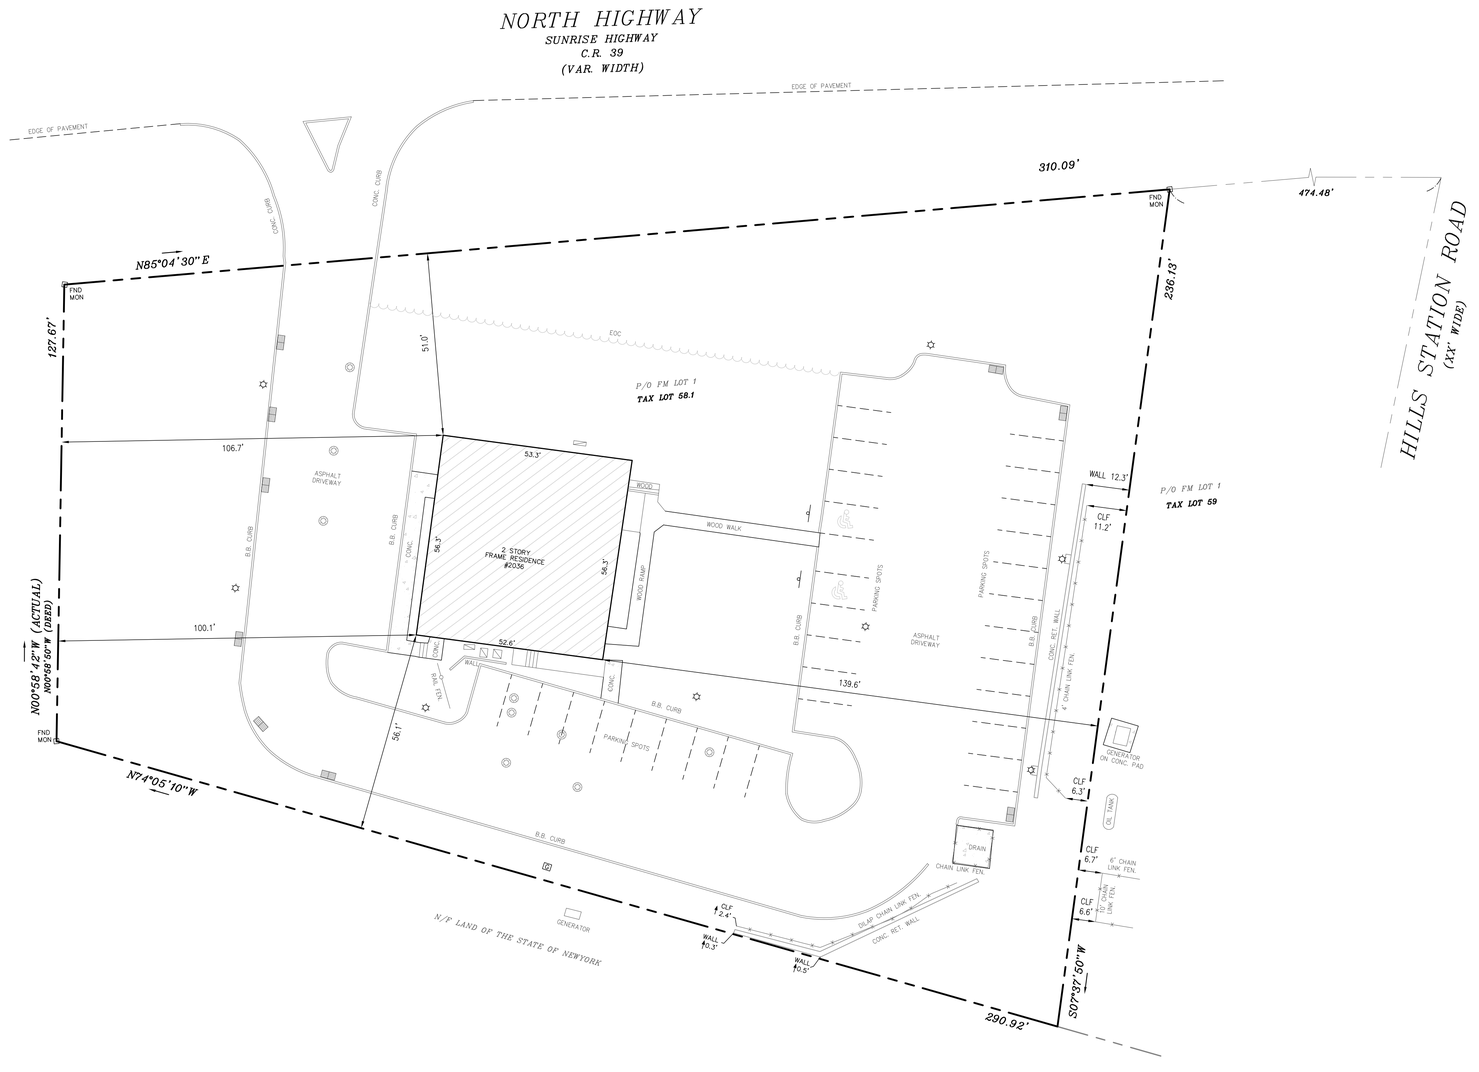

GRAPHIC SCALE

20 0 10 20

(IN FEET)

1 inch = 20 ft.

BUILDING COVERAGE
LOT AREA 53,678 S.F. = 1.24 AC.
BUILDING = 2,980 2,980 S.F. = 0.07 AC. 6% LOT COVERED
20% ALLOWABLE BY MAIN & ACC. BUILDINGS

LOT COVERAGE
LOT AREA 53,678 S.F. = 1.24 AC.
BUILDING = 2,980 PATIOS/WALKS = 956 PARKING/DRIVEWAY = 17,697
21,633 S.F. = 0.50 AC. 40% LOT COVERED

LOT CLEARING AREA
53,678 S.F. = 1.24 AC. 32,904 S.F CLEARED 61% LOT CLEARED

LOT AREA
53,678 S.F. 1.24 AC.

GUARANTEED TO:
TITLE NO. : NY5291-01
60-71 WOODBINE LLC
AMTRUST TITLE INSURANCE COMPANY
FIRST INTERNATIONAL TITLE AGENCY

REV	DATE	DESCRIPTION	BY	CHK'D

STATE OF NEW YORK LICENSED LAND SURVEYOR

SCALICE land surveying
P:631-957-2400
mjslandsurvey.com

TAX MAP NO.
0900-177.00-02.00-058.001

JOB No. S22-0416

DATE SURVEYED: 02/14/2022

DR.:MC | CREW:NB | SCALE: 1" = 20'

SURVEY OF PROPERTY

2036 COUNTY ROAD 39
P/O LOT 1, BLOCK 82
AMENDED MAP "A" OF THE
WESTERLY P/O THE SHINNECOCK HILLS
FILE DATE: 10/22/1925 MAP NO. 213
SITUATE
SHINNECOCK HILLS, TOWN OF SOUTHAMPTON
SUFFOLK COUNTY, NEW YORK

SHEET 1 / 1

I'M HEREBY CERTIFY THAT I HAVE SURVEYED THE PREMISES SHOWN ON THIS MAP, PERFORMED ALL NECESSARY FIELD MEASUREMENTS AND THAT THIS MAP IS A TRUE AND ACCURATE REPRESENTATION OF SAID SURVEY. I FURTHER CERTIFY THAT THIS SURVEY WAS PREPARED IN ACCORDANCE WITH THE CURRENT CODE OF PRACTICE FOR LAND BOUNDARY SURVEYS AS ADOPTED BY THE NEW YORK STATE ASSOCIATION OF PROFESSIONAL LAND SURVEYORS. I FURTHER CERTIFY THAT THIS MAP WAS PREPARED FOR THE BENEFIT OF THE PARTIES NAMED HEREON AND THAT THE UNDERSIGNED SHALL NOT BE RESPONSIBLE TO ANY OTHER PERSONS OR ENTITIES FOR ANY USE OF THIS MAP FOR ANY OTHER PURPOSE. I FURTHER CERTIFY THAT THIS SURVEY IS NOT TRANSFERABLE AND THAT ANY UNAUTHORIZED USE OF THIS SURVEY SHALL BE AT THE USERS SOLE RISK AND WITHOUT LIABILITY TO THE UNDERSIGNED. I FURTHER CERTIFY THAT THIS SURVEY IS NOT VALID UNLESS IT BEARS THE ORIGINAL SIGNATURE AND EMBOSSED SEAL OF THE UNDERSIGNED. I FURTHER CERTIFY THAT THIS SURVEY WAS PERFORMED WITH A SPECTRA FOCUS 30 ROBOTIC TOTAL STATION, TO THE BEST OF MY KNOWLEDGE AND BELIEF, THE SURVEY AND MAP HEREON CONFORM TO THE CODE OF PRACTICE FOR LAND BOUNDARY SURVEYS AS ADOPTED BY THE NEW YORK STATE ASSOCIATION OF PROFESSIONAL LAND SURVEYORS. I FURTHER CERTIFY THAT THIS SURVEY WAS PERFORMED WITH A SPECTRA FOCUS 30 ROBOTIC TOTAL STATION, TO THE BEST OF MY KNOWLEDGE AND BELIEF, THE SURVEY AND MAP HEREON CONFORM TO THE CODE OF PRACTICE FOR LAND BOUNDARY SURVEYS AS ADOPTED BY THE NEW YORK STATE ASSOCIATION OF PROFESSIONAL LAND SURVEYORS. I FURTHER CERTIFY THAT THIS SURVEY WAS PREPARED FOR THE BENEFIT OF THE PARTIES NAMED HEREON AND THAT THE UNDERSIGNED SHALL NOT BE RESPONSIBLE TO ANY OTHER PERSONS OR ENTITIES FOR ANY USE OF THIS MAP FOR ANY OTHER PURPOSE. I FURTHER CERTIFY THAT THIS SURVEY IS NOT TRANSFERABLE AND THAT ANY UNAUTHORIZED USE OF THIS SURVEY SHALL BE AT THE USERS SOLE RISK AND WITHOUT LIABILITY TO THE UNDERSIGNED. I FURTHER CERTIFY THAT THIS SURVEY IS NOT VALID UNLESS IT BEARS THE ORIGINAL SIGNATURE AND EMBOSSED SEAL OF THE UNDERSIGNED